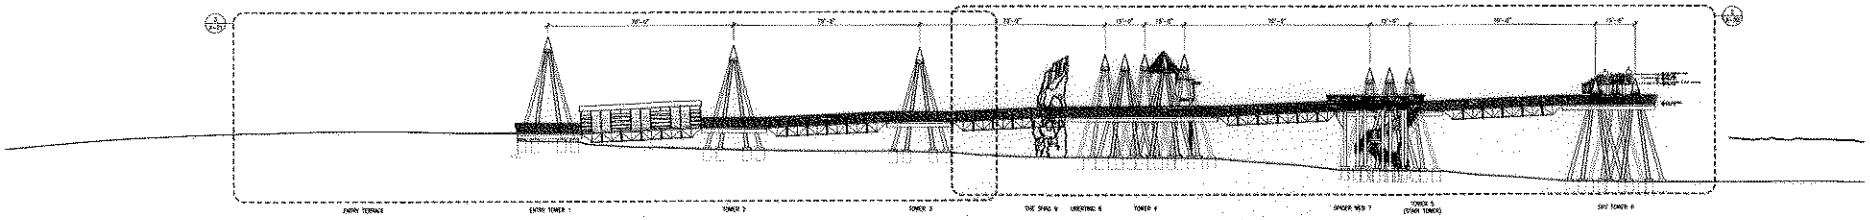

4 OBSERVATION TOWER ELEVATION DIAGRAM
SCALE: 1/16" = 1'-0"

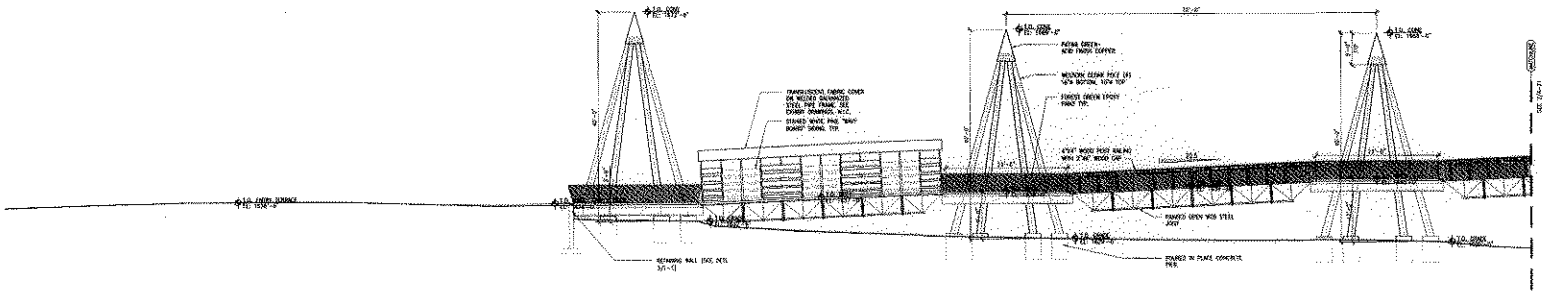

3 ENTRY TERRACE, ENTRY TOWER, BIRD BLIND & TYPICAL RAMP ELEVATION
SCALE: 1/8" = 1'-0"
REF: 1/4"=1'0"

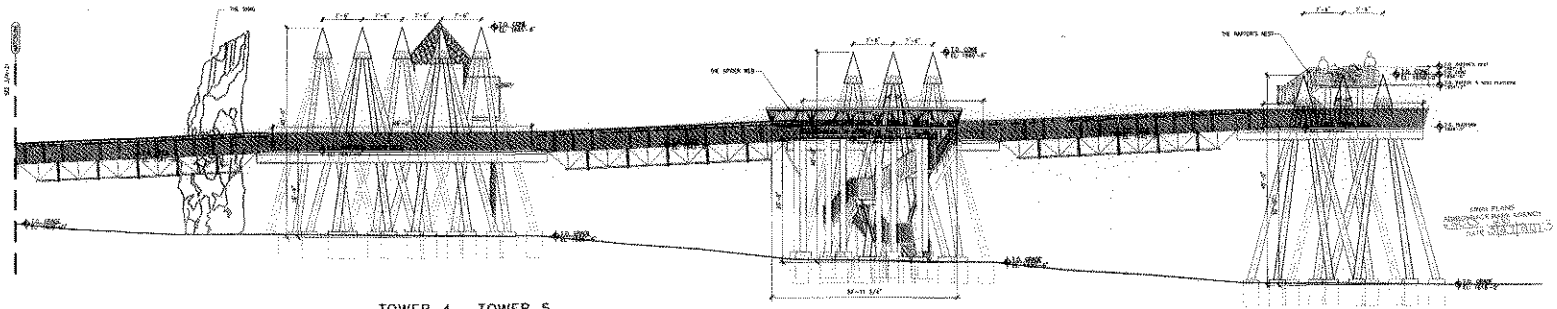

2 TOWER 4, TOWER 5 & SKY TOWER ELEVATIONS
SCALE: 1/8" = 1'-0"
REF: 1/4"=1'0"

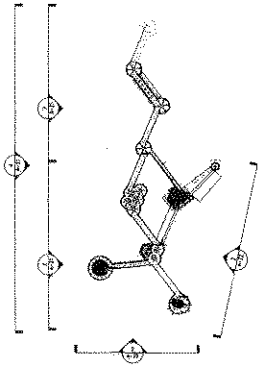

1 KEY PLAN
SCALE: 1/16" = 1'-0"
REF: 1/4"=1'0"

THE NATURAL HISTORY MUSEUM OF THE ADIRONDACKS
45 Museum Drive
Tupper Lake, New York 12986
T 518.359.7800

Hellmuth, Obata + Kassabaum, P.C.
Architect, Planner, Exhibit Designer
1065 Avenue Of The Americas
New York, New York 10018
T 212.741.1200 F 212.633.1163

Syska Hennessy Group, Inc.
Mechanical, Electrical & Plumbing Engineer
11 West 42nd Street
New York, NY 10036
T 212.556.2616 F 212.556.3239

Robert Silman & Associates, P.C.
Structural Engineer
88 University Place
New York, NY 10003
T 212.620.7970 F 212.620.8157

The Office Of Charles P. Reay, LLC
Architect – Design
1156 Worlds Woods Drive
Saint Louis, Missouri 63122
T: 314.821.5858 F: 314.965.049

JoingWit Design
PO Box 83891
Portland, OR 97283
T 503.860.5650

Williams W. Palmer, ASLA
Planning and Site Development Consulting

Barbara M. Rubinski, RLA
Landscape Architect

Mueser Rutledge Consulting Engineers
Geotechnic Engineers
225 West 34th Street
New York, NY 10122
T 917.339.9324

The Natural History Museum of the Adirondacks

THE WILD WALK

ISSUES/REVISIONS
#: Date - Description
1 7/16/13 APA Review Submittal
2 7/08/13 APA Review Submittal

Key Plan

North

Seal

Issue Date: 08/14/13 HOK Project No: 01-00105-45
Scale: AS NOTED Drawn By: MV Checked By: WS

Drawing Title
OBSERVATION TOWER ELEVATION DIAGRAM & ELEVATIONS

Drawing No. A-21
Sheet: of:

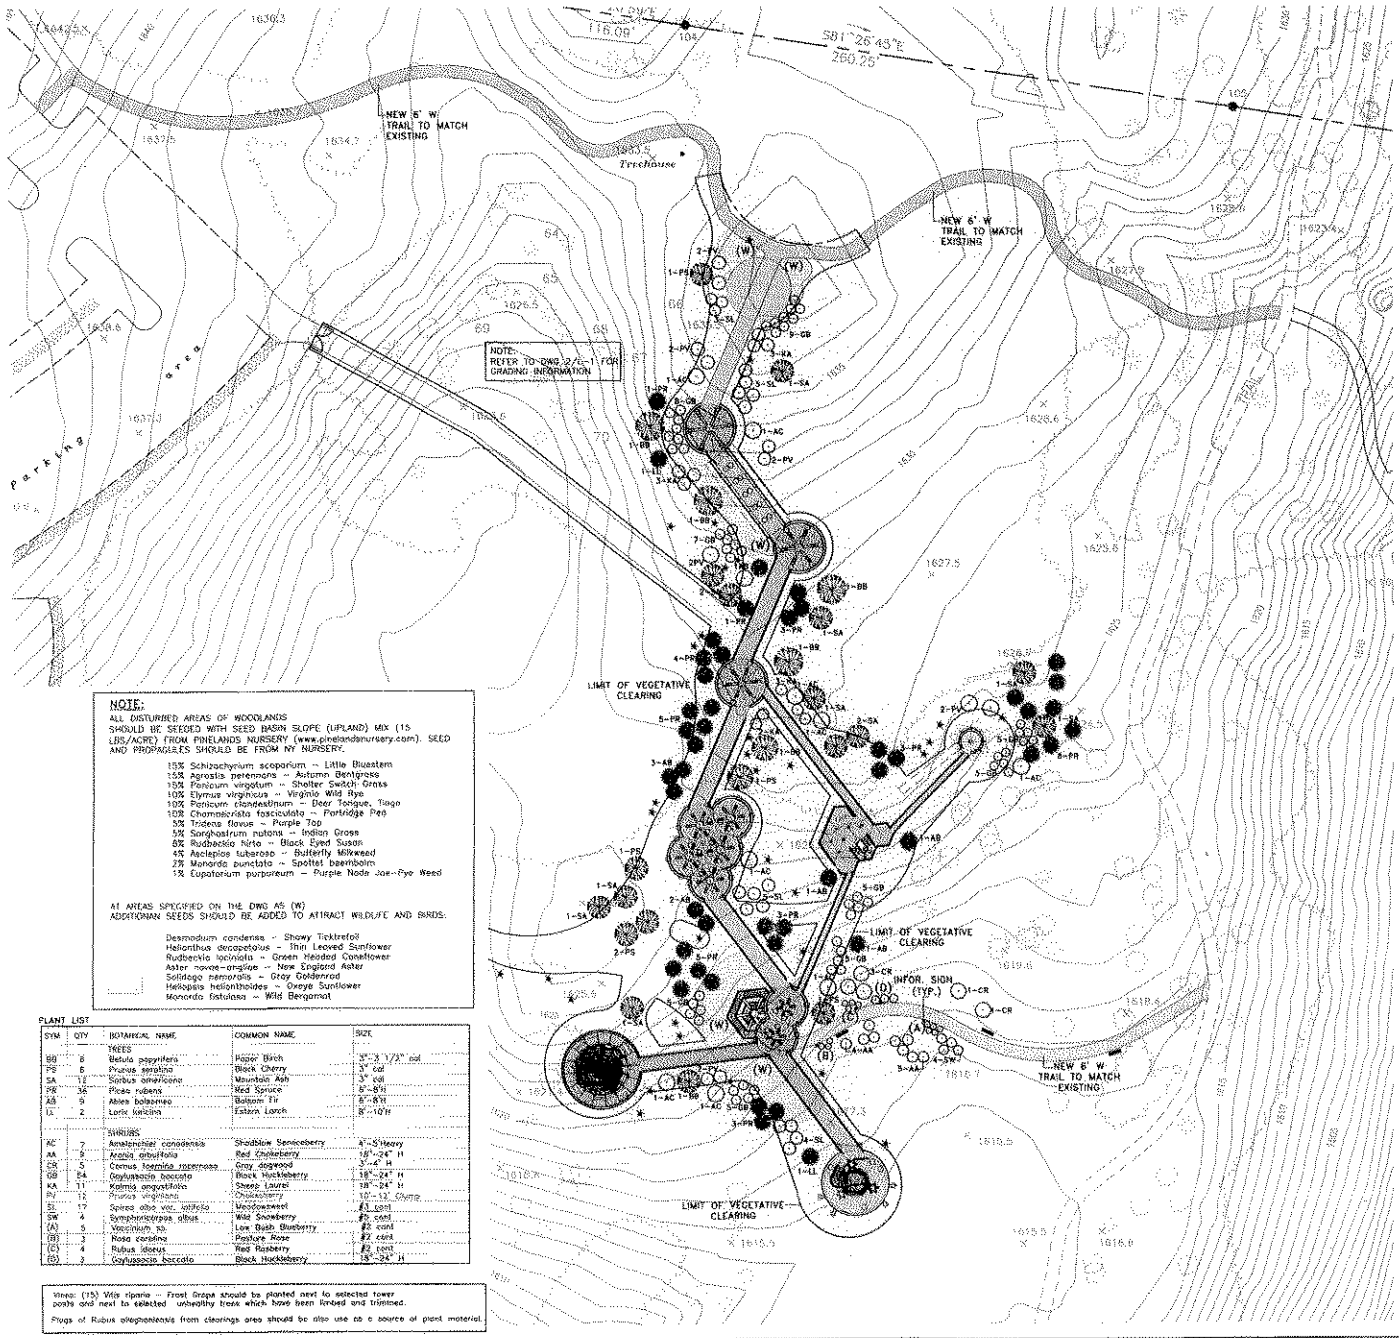

NOTE:
ALL DISTURBED AREAS OF WOODLANDS SHOULD BE SEEDED WITH SEED BASIN SLOPE (UPLAND) MIX (15 LBS./ACRE) FROM PINELANDS NURSERY (www.pinelandsnursery.com). SEED AND PROPAGULES SHOULD BE FROM NY NURSERY.

- 15% Schizachyrium scoparium – Little Bluestem
- 15% Agrostis perennans – Autumn Bentgrass
- 15% Panicum virgatum – Shelter Switch Grass
- 10% Elymus virginicus – Virginia Wild Rye
- 10% Panicum clandestinum – Deer Tongue, Tiogo
- 10% Chamaecrista fasciculata – Partridge Pea
- 5% Tridens flavus – Purple Top
- 5% Sorghastrum nutans – Indian Grass
- 8% Rudbeckia hirta – Black Eyed Susan
- 4% Asclepias tuberosa – Butterfly Milkweed
- 2% Monarda punctata – Spotted beembalm
- 1% Eupatorium purpureum – Purple Node Joe-Pye Weed

AT AREAS SPECIFIED ON THE DWG AS (W) ADDITIONAL SEEDS SHOULD BE ADDED TO ATTRACT WILDLIFE AND BIRDS:

- Desmodium canadense – Showy Tickfrefoil
- Helianthus decapetalus – Thin Leaved Sunflower
- Rudbeckia laciniata – Green Headed Coneflower
- Aster novae-angliae – New England Aster
- Solidago nemoralis – Gray Goldenrod
- Helopsis helianthoides – Ox-eye Sunflower
- Monarda fistulosa – Wild Bergamot

PLANT LIST

SYM	QTY	BOTANICAL NAME	COMMON NAME	SIZE
		TREES		
BB	8	Betula papyrifera	Paper Birch	4"-5 1/2" cal
PS	6	Prunus serotina	Black Cherry	3" cal
SA	12	Sorbus americana	Mountain Ash	3" cal
PR	34	Picea rubens	Red Spruce	6'-8'H
AB	9	Abies balsamea	Balsam Fir	6'-8'H
LL	2	Larix laricina	Eastern Larch	8'-10'H
		SHRUBS		
AC	7	Amelanchier canadensis	Shadblow Serviceberry	4'-5'Heavy
AA	9	Aronia arbutifolia	Red Chokeberry	18"-24" H
CR	5	Cornus foemina racemosa	Gray dogwood	3'-4' H
GB	84	Gaylussacia baccata	Black Huckleberry	18"-24" H
KA	11	Kalmia angustifolia	Sheep Laurel	18"-24" H
PV	13	Prunus virginiana	Chokecherry	18"-12' CONTR.
SL	17	Spiraea alba var. latifolia	Meadowsweet	#3 cont
SW	4	Symphoricarpos albus	Wild Snowberry	#5 cont
(A)	5	Vaccinium sp.	Low Bush Blueberry	#2 cont
(B)	3	Rosa carolina	Pasture Rose	#2 cont
(C)	4	Rubus idaeus	Red Raspberry	#2 cont
(D)	3	Gaylussacia baccata	Black Huckleberry	18"-24" H

Vines: (15) Vitis riparia – Frost Grape should be planted next to selected tower posts and next to selected unhealthy trees which have been limbed and trimmed.

Plugs of Rubus allegheniensis from clearings area should be also use as a source of plant material.

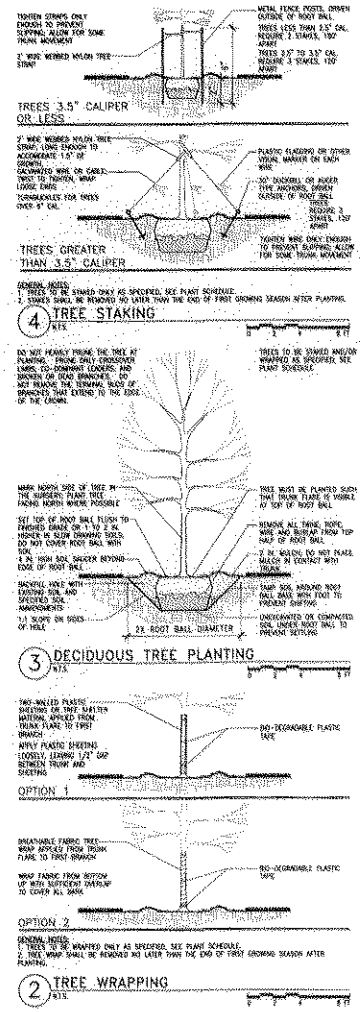

VISUAL PLANNER
ADIRONDACK PARK AGENCY
Reviewed by: _____
DATE: _____

THE NATURAL HISTORY MUSEUM OF THE ADIRONDACKS
43 Museum Drive
Tupper Lake, New York 12986
T 518.359.7800

Holzmann, Obata + Kassabaum, P.C.
Architect, Planner, Exhibit Designer
1065 Avenue Of The Americas
New York, New York 10018
T 212.921.1200 F 212.653.3163

Spike Resources Group, Inc.
Mechanical, Electrical & Plumbing Engineer
11 West 42nd Street
New York, NY 10036
T 212.556.5516 F 212.556.5235

Robert Silman & Associates, P.C.
Structural Engineer
88 University Place
New York, NY 10003
T 212.620.7979 F 212.620.8157

The Office Of Charles P. Rose, LLC
Architect – Design
1116 Hanson Woods Drive
Saint Louis, Missouri 63122
T. 314.821.5868 F. 314.965.049

Jonquil Design
PO Box 6388
Portland, OR 97283
T 503.680.5650

William W. Palmer, ASLA
Planning and Site Development Consulting

Barbara M. Budzinski, RLA
Landscape Architect

Mueser Rutledge Consulting Engineers
Geotechnical Engineer
225 West 34th Street
New York, NY 10122
T 917.339.9324

The Natural History Museum of the Adirondacks

THE WILD WALK

ISSUES/REVISIONS
Date Description
1 02.06.13 APA Submission

Key Plan

North

Seal

Drawing Title
PLANTING PLAN AND DETAILS

Drawing No. L-2
Sheet: of:

Issue Date: 02/06/2013 BOK Project No: 07-00183-A5
Scale: 1"=10'-0"
Drawn By: BK Checked By:
File: P:\Adirondack\Museum\L-Cadd\