



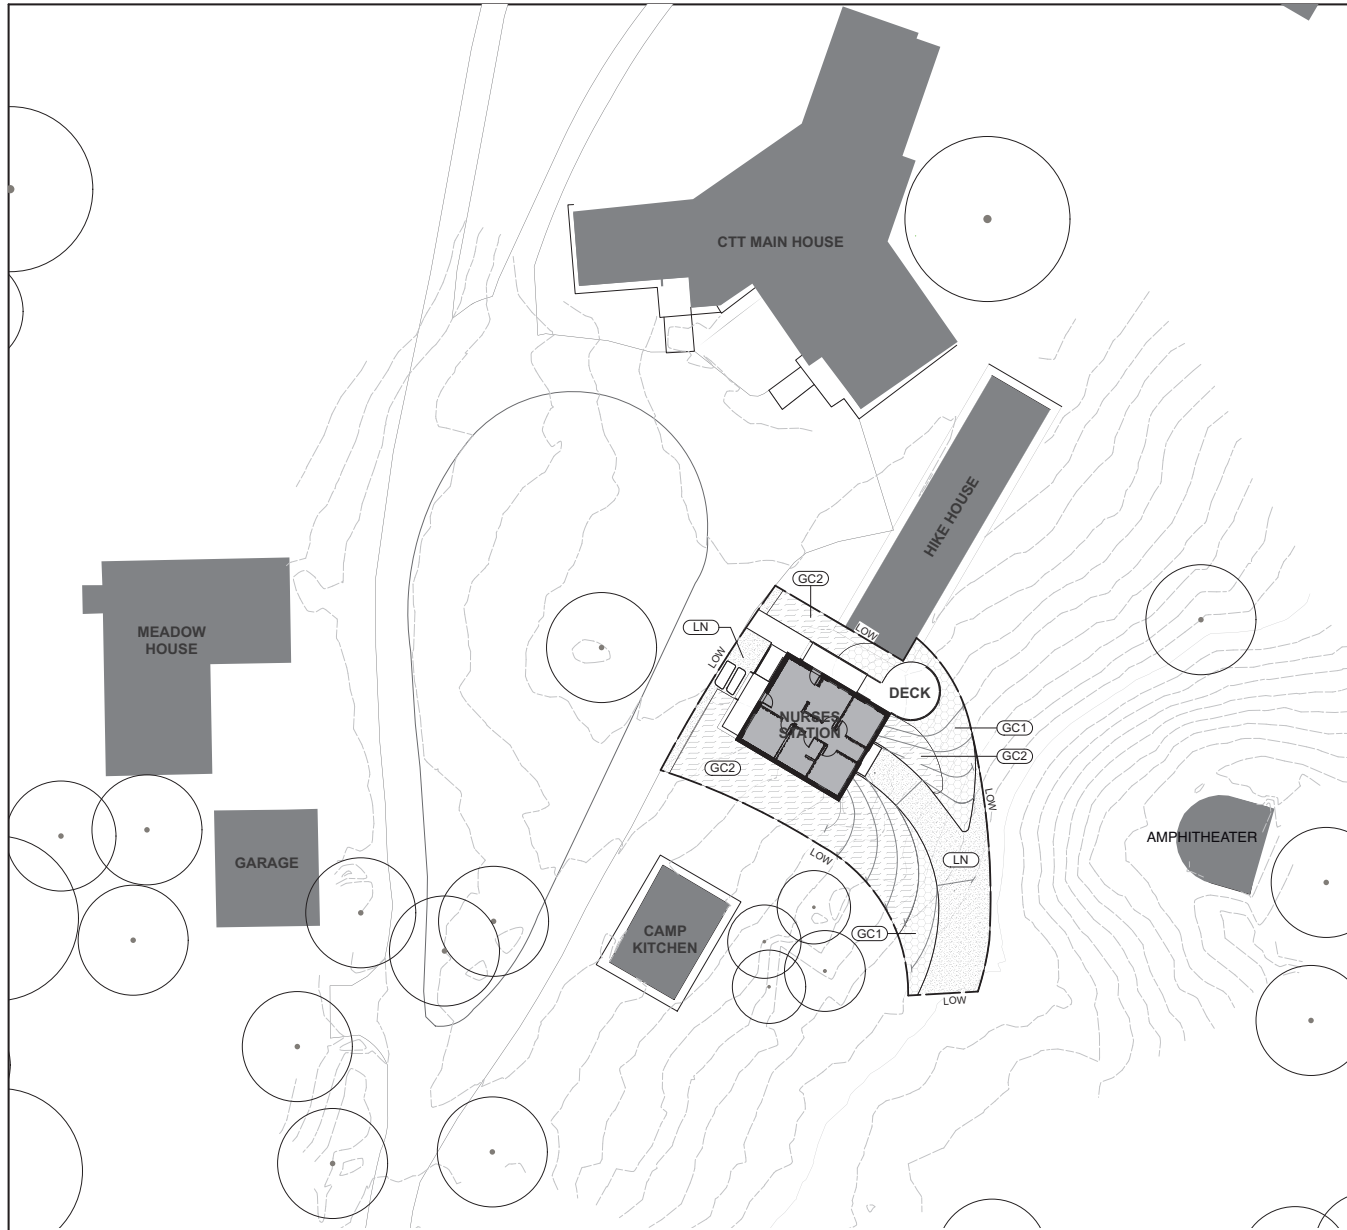


1 PLANTING PLAN
Scale: 1/16" = 1'-0"

PLANTING LEGEND			
SYMBOL	KEYNOTE	DESCRIPTION	DETAIL
L.O.W.		LIMIT OF WORK	
	LN	SEEDED LAWN	2L-5.00
	GC1	GROUND COVER MIX 1	2L-5.00
	GC2	GROUND COVER MIX 2	2L-5.00

PLANTING SCHEDULE			
BOTANICAL NAME	COMMON NAME	SIZE	NOTES
GROUND COVER MIX 1 (GC1)			
DIENSTSTADTIA PUNCTULOBILIA	HAW-SCENTED FERN	1 GAL.	12" O.C.
ONOCLEA SENSIBILIS	SENSITIVE FERN	1 GAL.	12" O.C.
GROUND COVER MIX 2 (GC2)			
MATTEUCCIA STRUTHIOFERENS	OSTRICH FERN	1 GAL.	24" O.C.
ACTAEA RACEMOSA	BLACK COXSH	1 GAL.	24" O.C.
LAWN MIX (LN)			
MATCH EXISTING LAWN MIX			HYDRASEEDS W/ JACKPOT SUPPLERS RECOMMENDED RATE.

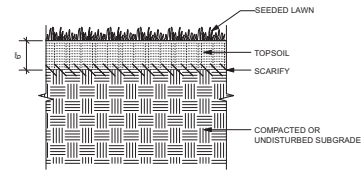

2 SEEDED LAWN
Scale: 1" = 1'-0"

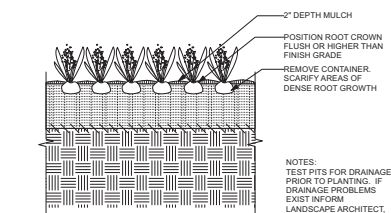

3 GROUND COVER PLANTING
Scale: 1/2" = 1'-0"



4 British American Boulevard
Latham, NY 12110
(518) 273-0055
labellapc.com

NOT FOR CONSTRUCTION

CERTIFICATE OF AUTHORIZATION NUMBER:
PROFESSIONAL ENGINEERING 0021771
LAND SURVEYING 0021771
GEOLOGICAL 0021608

It is a violation of New York Education Law Art. 145 Sec. 7209 & Art. 147 Sec. 7307, for any person, unless acting under the direction of a licensed architect, professional engineer, or land surveyor, to alter an item in any way. If an item bearing the seal of an architect, engineer, or land surveyor is altered, the altering architect, engineer, or land surveyor shall affix to the item their seal and notation, followed by their signature and date of such alteration, and a specific description of the alteration.

© 2026 LaBella Associates

NORTH COUNTRY SCHOOL

4382 CASCADE ROAD, LAKE PLACID, NY 12946



NURSE'S STATION
NORTH COUNTRY SCHOOL

REED+HILDBRAND

Landscape Architecture P.C.
130 Bishop Allen Drive
Cambridge MA 02139
P 617 923 2422, F 617 923 3740
www.reedhilderbrand.com

NO	DATE	DESCRIPTION
Revisions		

PROJECT NUMBER: 2262904

DRAWN BY: ZM

REVIEWED BY: CF

ISSUED FOR: PERMIT

DATE: 07/02/26

DRAWING NAME:

Planting Plan

SCALE: 1/16"=1'-0"

DRAWING NUMBER:

L-5.00