NEW YORK STATE OF OPPORTUNITY. Adirondack Park Agency
RECEIVED
Date: August 8, 2022

Lands to be conveyed by
TIMOTHY AND MICHELE MULLINS
Instrument #2010-2567
to
~ ANDREW P. HAWKINS and LISA A. WALSH ~
~ 7.02± Acres ~

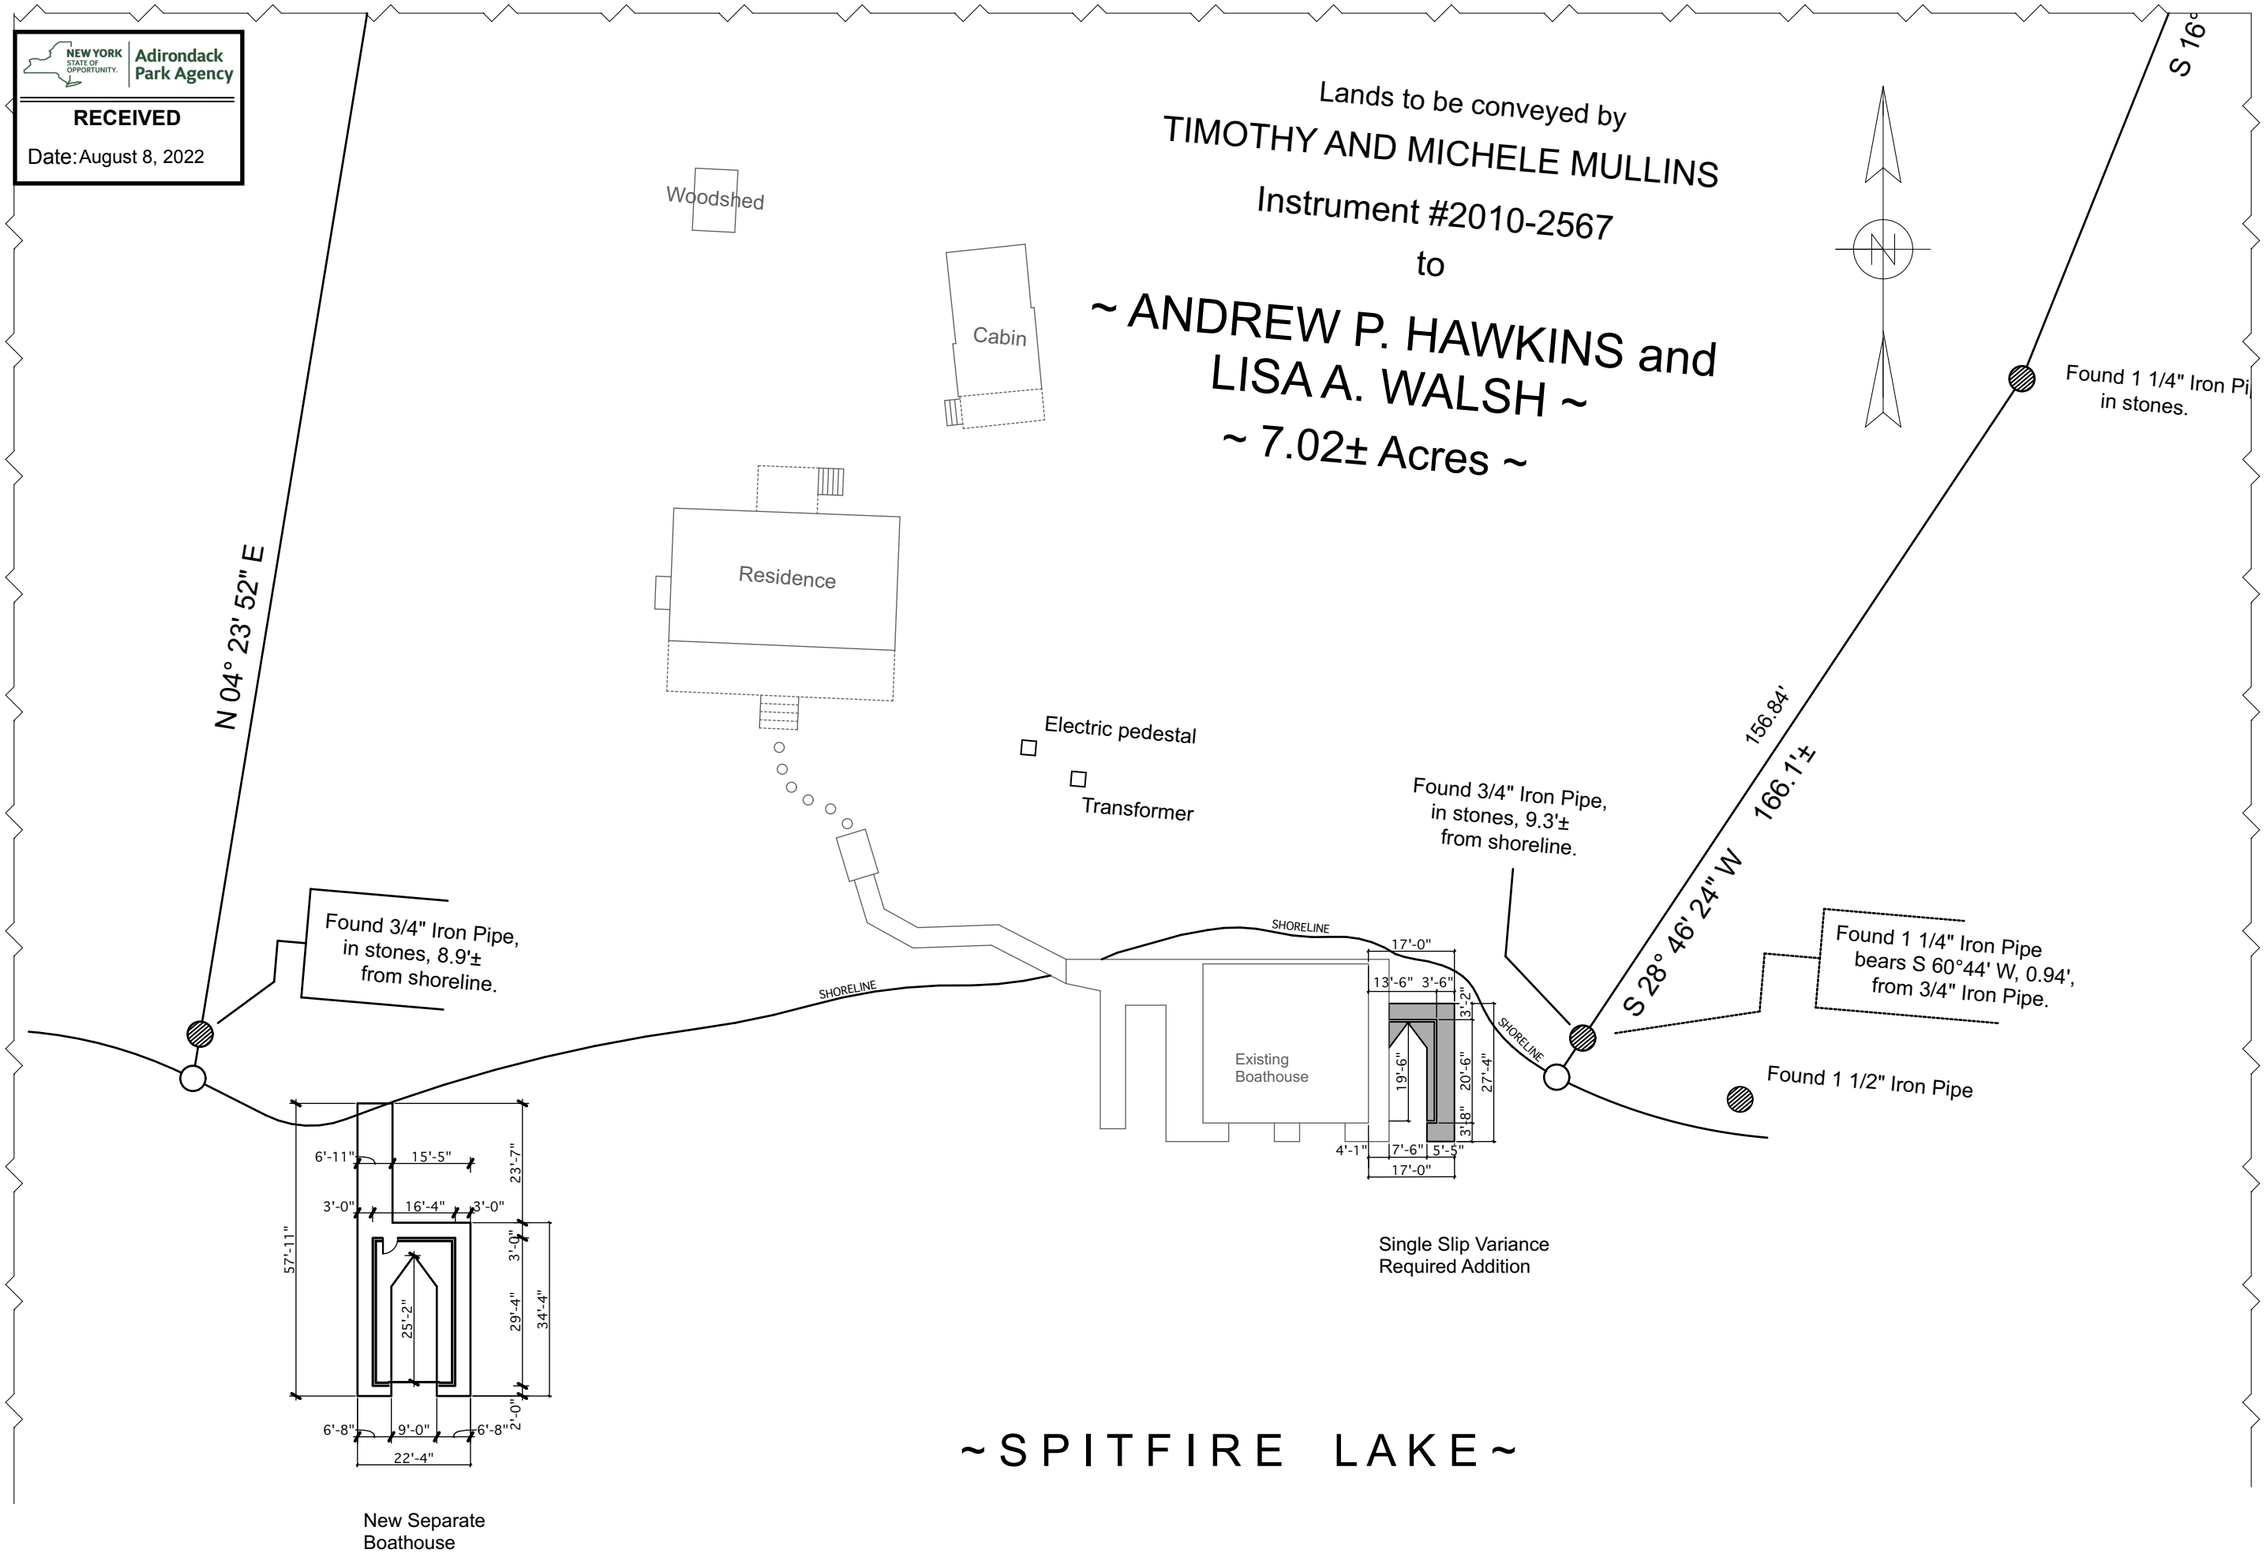

Single Slip Variance
Required Addition

New Separate
Boathouse

ADIRONDACK DESIGN

HAWKINS NEW BOATHOUSE

SPITFIRE LAKE, NY

DATE 4/30/21

7/25/22 10/01/21 9/18/21

REVISIONS

SCALE 1" = 30' - 0"

S-1.0

S: 11x17

© COPYRIGHT