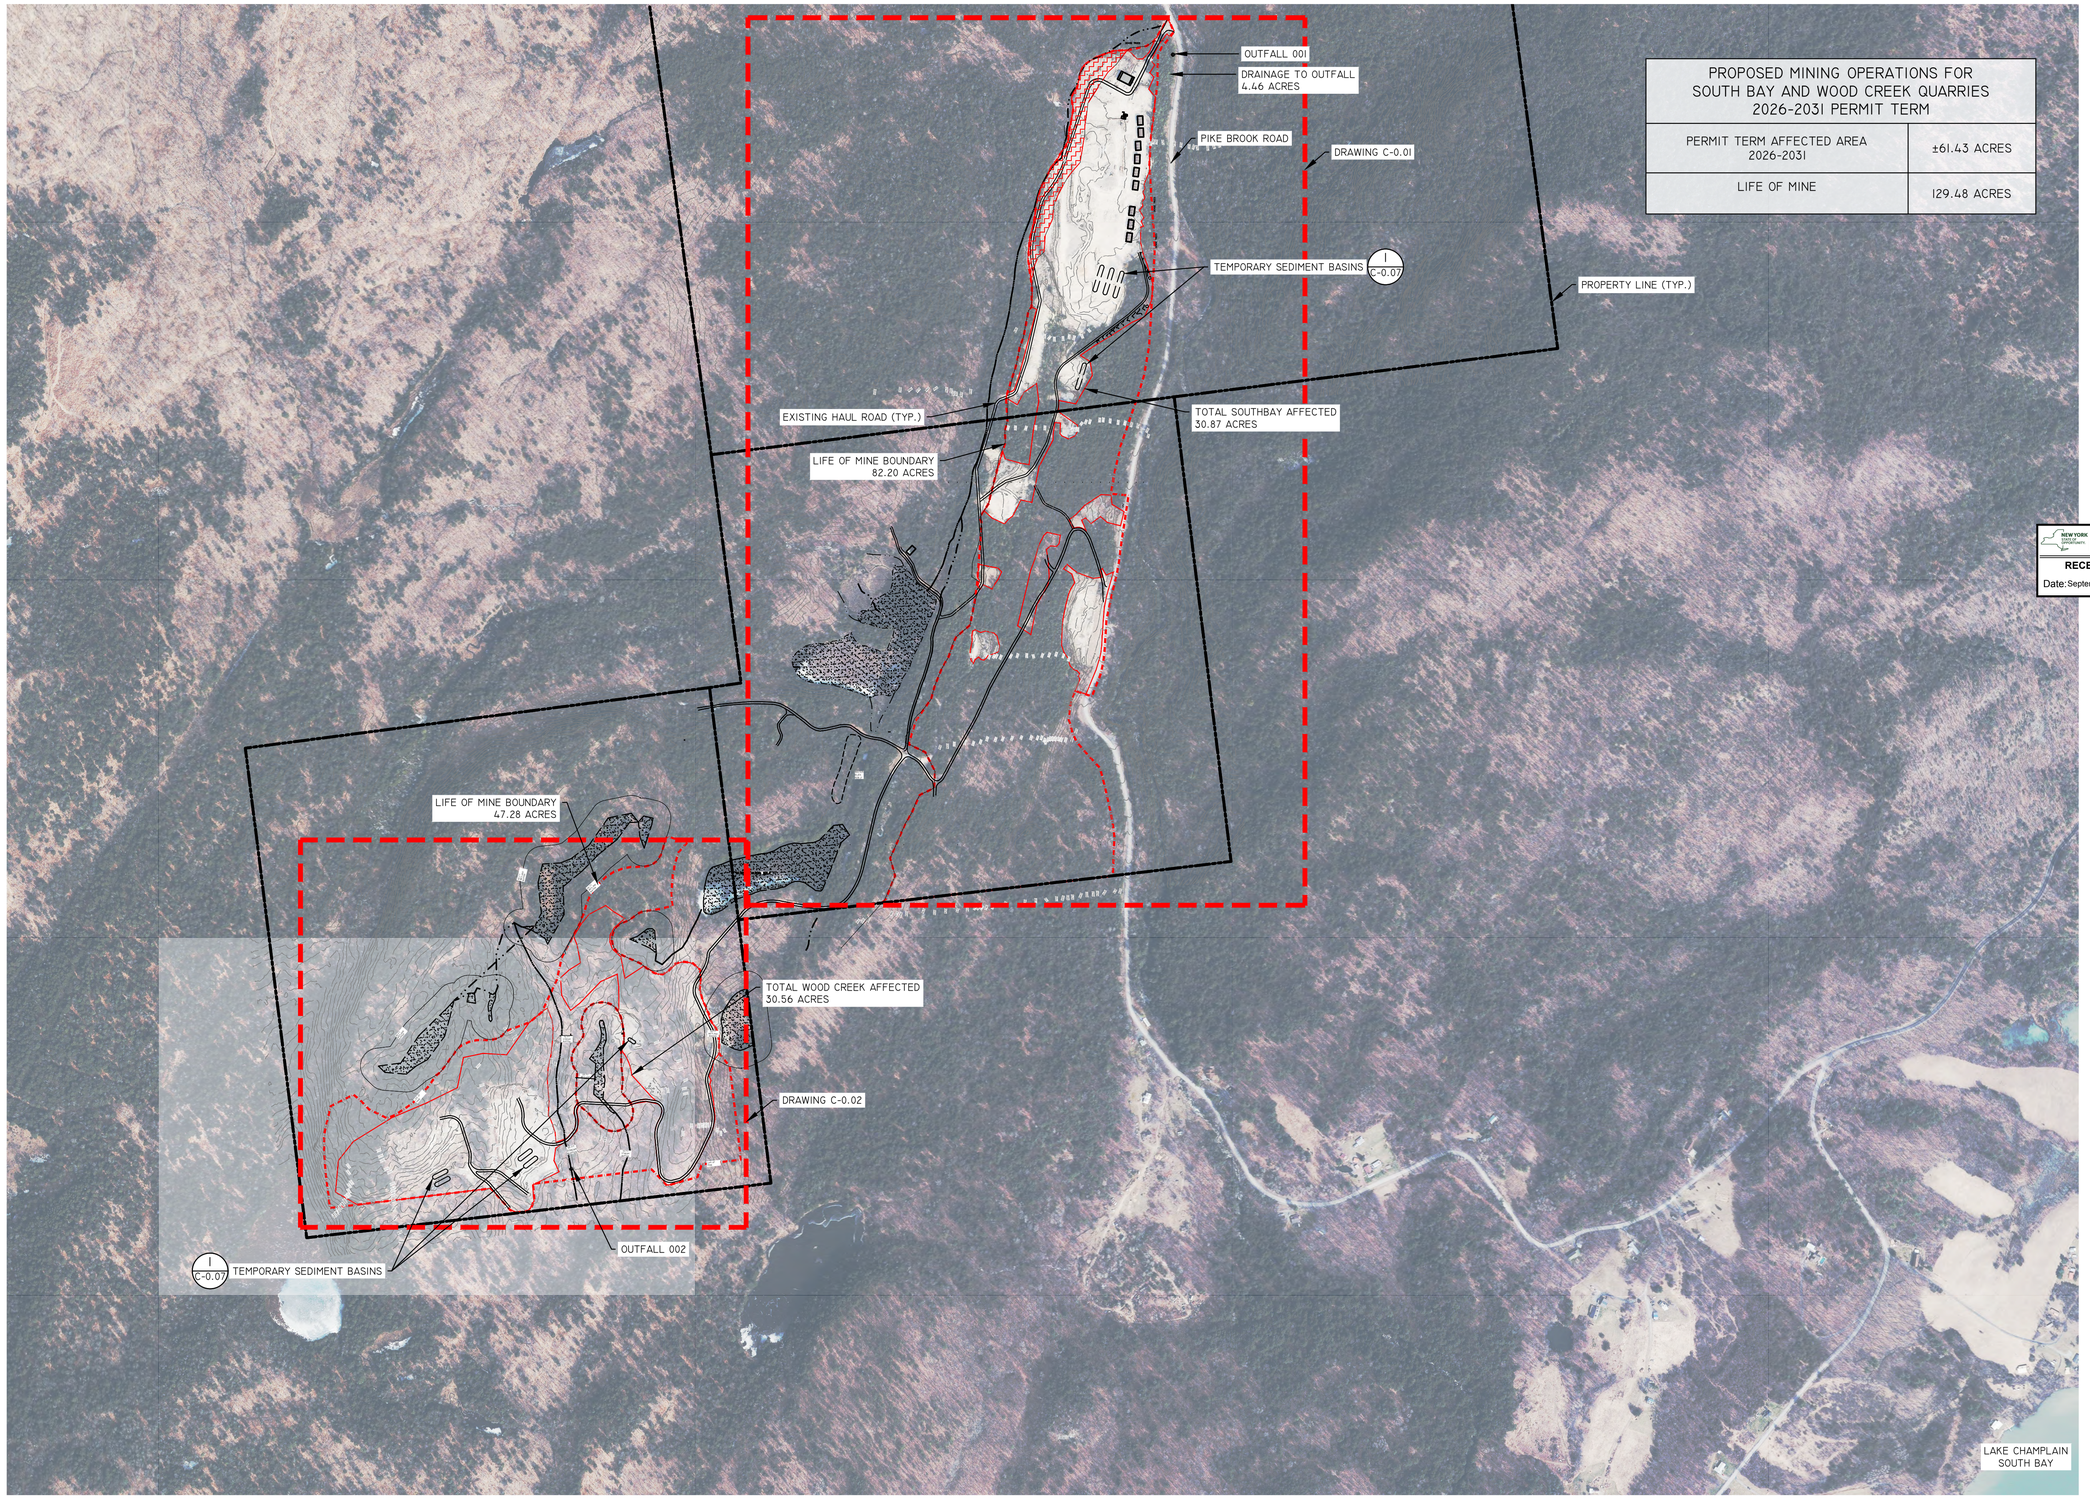


PROPOSED MINING OPERATIONS FOR SOUTH BAY AND WOOD CREEK QUARRIES 2026-2031 PERMIT TERM	
PERMIT TERM AFFECTED AREA 2026-2031	±61.43 ACRES
LIFE OF MINE	129.48 ACRES

NEW YORK STATE OF OPPORTUNITY. Adirondack Park Agency

RECEIVED

Date: September 30, 2026

studioA
LANDSCAPE ARCHITECTURE | ENGINEERING | PLANNING

TRUST | QUALITY
COLLABORATION | INNOVATION

74 Warren Street, Suite 1
Saratoga Springs, NY 12866
518.450.4030

LEGEND

- PROPERTY LINE
- EXISTING MAJOR CONTOURS
- EXISTING MINOR CONTOURS
- TEMPORARY DIVERSION SWALE
- LIFE OF MINE
- PERMIT TERM AFFECTED MINING AREA
- EXISTING WETLAND
- PREVIOUSLY DISTURBED LAYDOWN & HAUL RD AREA

NORTH

GRAPHIC SCALE

400 0 200 400 800

1 INCH = 400 FEET

ON 24" X 36" SHEET

MAP INFORMATION:
"WOOD CREEK AND SOUTH BAY OVERALL MINING PLAN" PRODUCED BY THE LA GROUP LANDSCAPE ARCHITECTURE & ENGINEERING P.C. AND FROM 2024 NYS GIS LIDAR.

DIG SAFE NOTE:
THIS PLAN SET WAS DRAFTED WITHOUT THE BENEFIT OF "DIG SAFE" MARKINGS. UTILITIES SHOWN ARE NOT WARRANTED TO BE EXACT OR COMPLETE. THE CONTRACTOR SHALL CONTACT "DIG SAFE" AT 811 BEFORE COMMENCING ANY WORK AND SHALL PRESERVE EXISTING UTILITIES WHICH ARE NOT SPECIFIED TO BE REMOVED IN THIS PLAN SET.

REVISIONS	
DATE	DESCRIPTION

IT IS A VIOLATION OF NEW YORK STATE EDUCATION LAW FOR ANY PERSON, UNLESS THEY ARE ACTING UNDER THE DIRECTION OF A LICENSED PROFESSIONAL ENGINEER, ARCHITECT, LANDSCAPE ARCHITECT, OR LAND SURVEYOR, TO ALTER ANY ITEM IN ANY WAY. IF AN ITEM BEARING THE STAMP OF A LICENSED PROFESSIONAL IS ALTERED, THE ALTERING LICENSED PROFESSIONAL SHALL STAMP THE DOCUMENT AND INCLUDE THE NOTATION "ALTERED BY" FOLLOWED BY THEIR SIGNATURE, THE DATE OF SUCH ALTERNATION, AND SPECIFIC DESCRIPTION OF THE ALTERATION.

DRAWINGS NOT FOR CONSTRUCTION

PREPARED FOR
CHAMPLAIN STONE, LTD.
PO BOX 650
WARRENSBURG, NY 12885

PROJECT
CHAMPLAIN STONE
SOUTH BAY & WOOD CREEK QUARRIES
MINING PERMIT RENEWAL

DRAWING TITLE
SOUTH BAY AND WOOD CREEK QUARRIES LOCATION MAP

PROJECT NO.	20001
DATE: 08/07/2026	DRAWING NO. C-0.00
DWG 1 OF	