


7730 NORTH SHORE ROAD
TOWN OF WATSON
LEWIS COUNTY, NEW YORK
PREPARED BY: ANN E. YOST, RLA
REVISED DATE: 9/4/2026

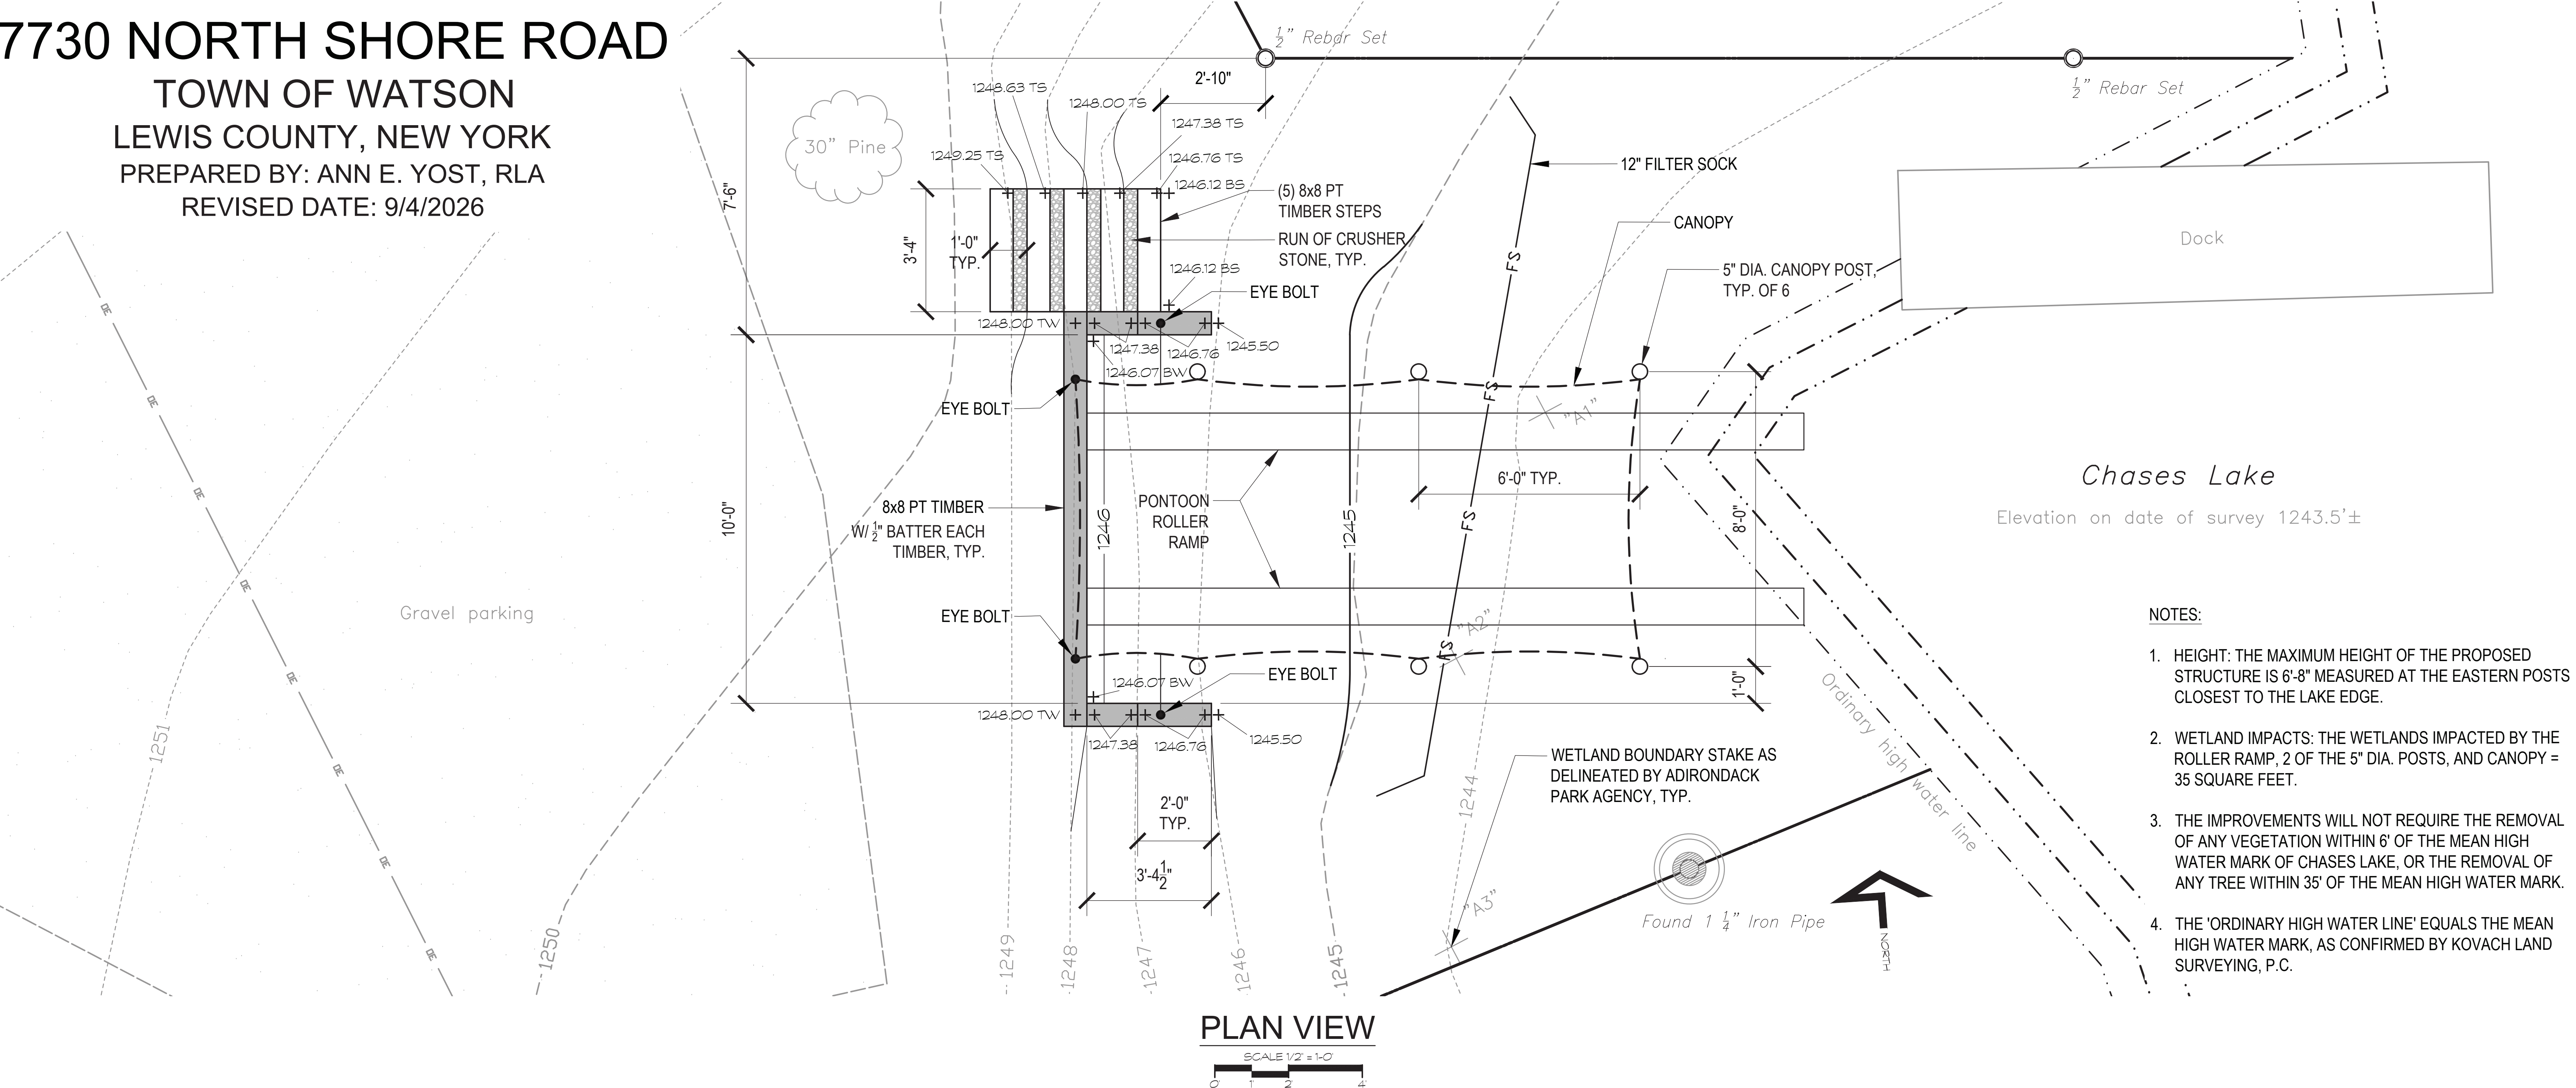

- NOTES:
1. HEIGHT: THE MAXIMUM HEIGHT OF THE PROPOSED STRUCTURE IS 6'-8" MEASURED AT THE EASTERN POSTS CLOSEST TO THE LAKE EDGE.
 2. WETLAND IMPACTS: THE WETLANDS IMPACTED BY THE ROLLER RAMP, 2 OF THE 5" DIA. POSTS, AND CANOPY = 35 SQUARE FEET.
 3. THE IMPROVEMENTS WILL NOT REQUIRE THE REMOVAL OF ANY VEGETATION WITHIN 6' OF THE MEAN HIGH WATER MARK OF CHASES LAKE, OR THE REMOVAL OF ANY TREE WITHIN 35' OF THE MEAN HIGH WATER MARK.
 4. THE 'ORDINARY HIGH WATER LINE' EQUALS THE MEAN HIGH WATER MARK, AS CONFIRMED BY KOVACH LAND SURVEYING, P.C.

